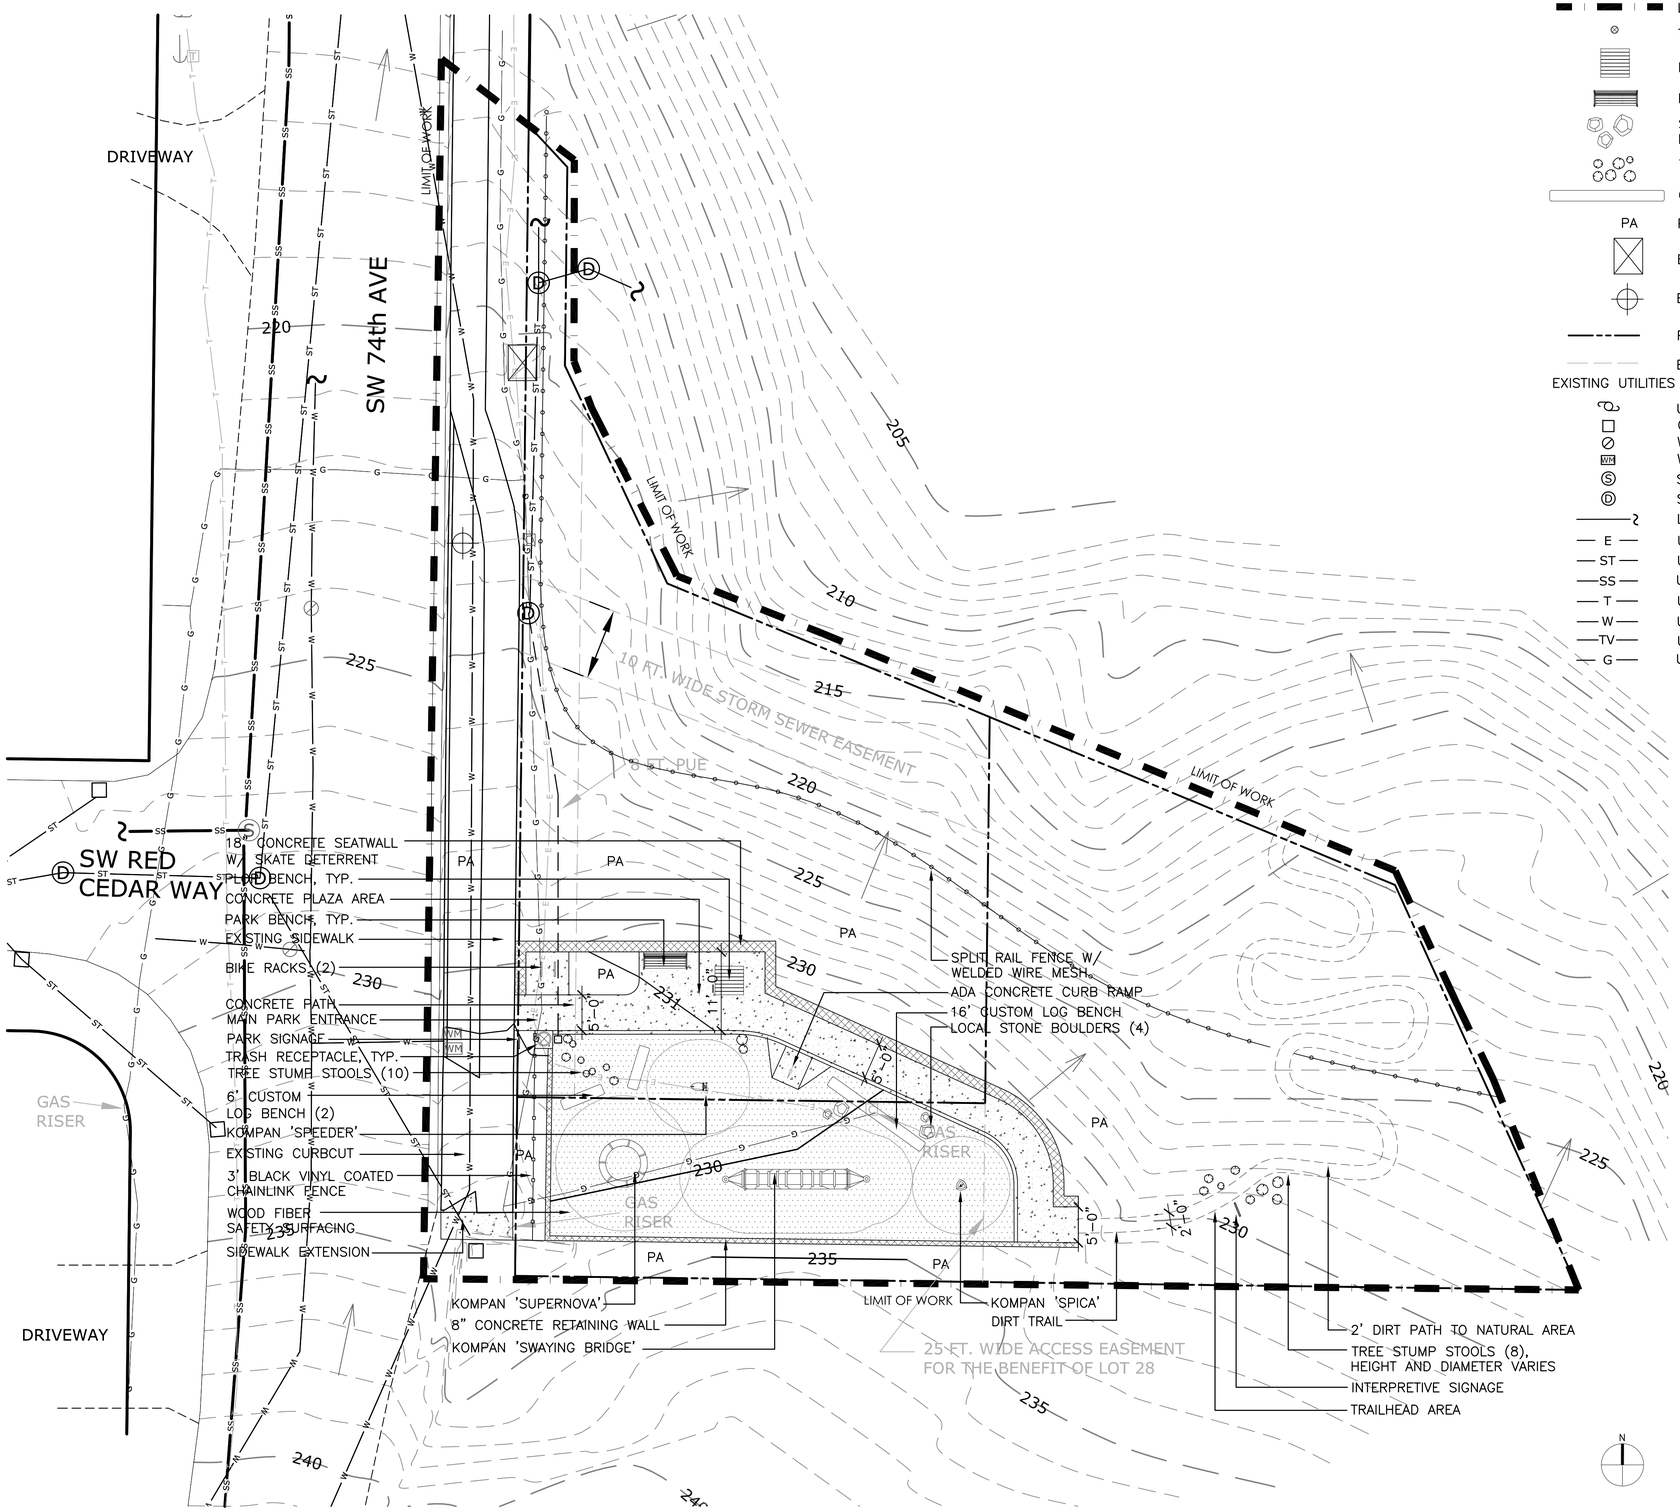

SITE PLAN LEGEND

- LIMIT OF WORK
- TRASH RECEPTACLE
- PLOP BENCH
- PARK BENCH
- STONE LANDSCAPE BOULDERS
- TREE STUMP STOOLS
- CUSTOM WOOD BENCH
- PA — PLANTING AREA
- EXISTING TRANSFORMER
- EXISTING LIGHT FIXTURE
- PROPERTY LINE
- EASEMENT LINE
- SOIL PATH
- SPLIT RAIL FENCE W/ WELDED WIRE MESH
- 3' CHAIN LINK FENCE
- CONCRETE PATH
- CONCRETE SEATWALL
- WOOD FIBER SAFETY SURFACING
- PLAY AREA CATCH BASIN
- STORM DRAIN PIPE
- MINOR CONTOURS (E)
- MAJOR CONTOURS (E)
- PROPOSED MINOR CONTOURS
- PROPOSED MAJOR CONTOURS

EXISTING UTILITIES

- UTILITY POLE
- CATCH BASIN
- WATER VALVE
- WM — WATER METER
- SANITARY SEWER MANHOLE
- STORM DRAIN MANHOLE
- LINE CONT. TO UNKNOWN LOCATION
- E — UNDERGROUND ELECTRIC LINE
- ST — UNDERGROUND STORM DRAIN LINE
- SS — UNDERGROUND SANITARY SEWER LINE
- T — UNDERGROUND TELEPHONE LINE
- W — UNDERGROUND WATER LINE
- TV — UNDERGROUND CABLE TV LINE
- G — UNDERGROUND NATURAL GAS LINE

MIG

OWNER

City of Tigard
Public Works Department
8777 SW Burnham Street
Tigard, OR 97223

CONSULTANTS

LANDSCAPE ARCHITECTURE
Moore Iacofano Goltsman, Inc.
815 SW 2nd Ave, Suite 200
Portland, OR 97204

SURVEYOR
CESNW, Inc.
13190 SW 68th Pkwy, Suite 150
Tigard, OR 97223

ARBORIST
Morgan Holen & Associates
3 Monroe Pkwy, Suite P 220
Lake Oswego, OR 97035

SENN PARK TRAILHEAD

SW 74th Avenue
Tigard, OR 97223

REVISIONS	DATE

STAMP

DATE
SEPTEMBER 5, 2013

SUBMITTAL
LAND USE REVIEW
NOT FOR CONSTRUCTION

DRAWN BY:	RE
CHECKED BY:	TH
MIG NO.:	01887.00
CONSULT. NO.:	XX

SCALE:
0' 5' 10' 20'

SHEET TITLE
SITE DEVELOPMENT PLAN

SHEET NO.