SITE PLAN LEGEND

- LIMIT OF WORK
- TRASH RECEPTACLE
- PICNIC TABLE
- SPLIT RAIL FENCE W/ WELDED WIRE MESH
- STONE LANDSCAPE BOULDERS
- TREE STUMP STOOLS
- CUSTOM WOOD BENCH
- SOIL PATH
- EXISTING TRANSFORMER
- EXISTING LIGHT FIXTURE
- CONCRETE PATH
- CONCRETE PAD
- CONCRETE SEATWALL
- WOOD FIBER SAFETY SURFACING
- PEA GRAVEL

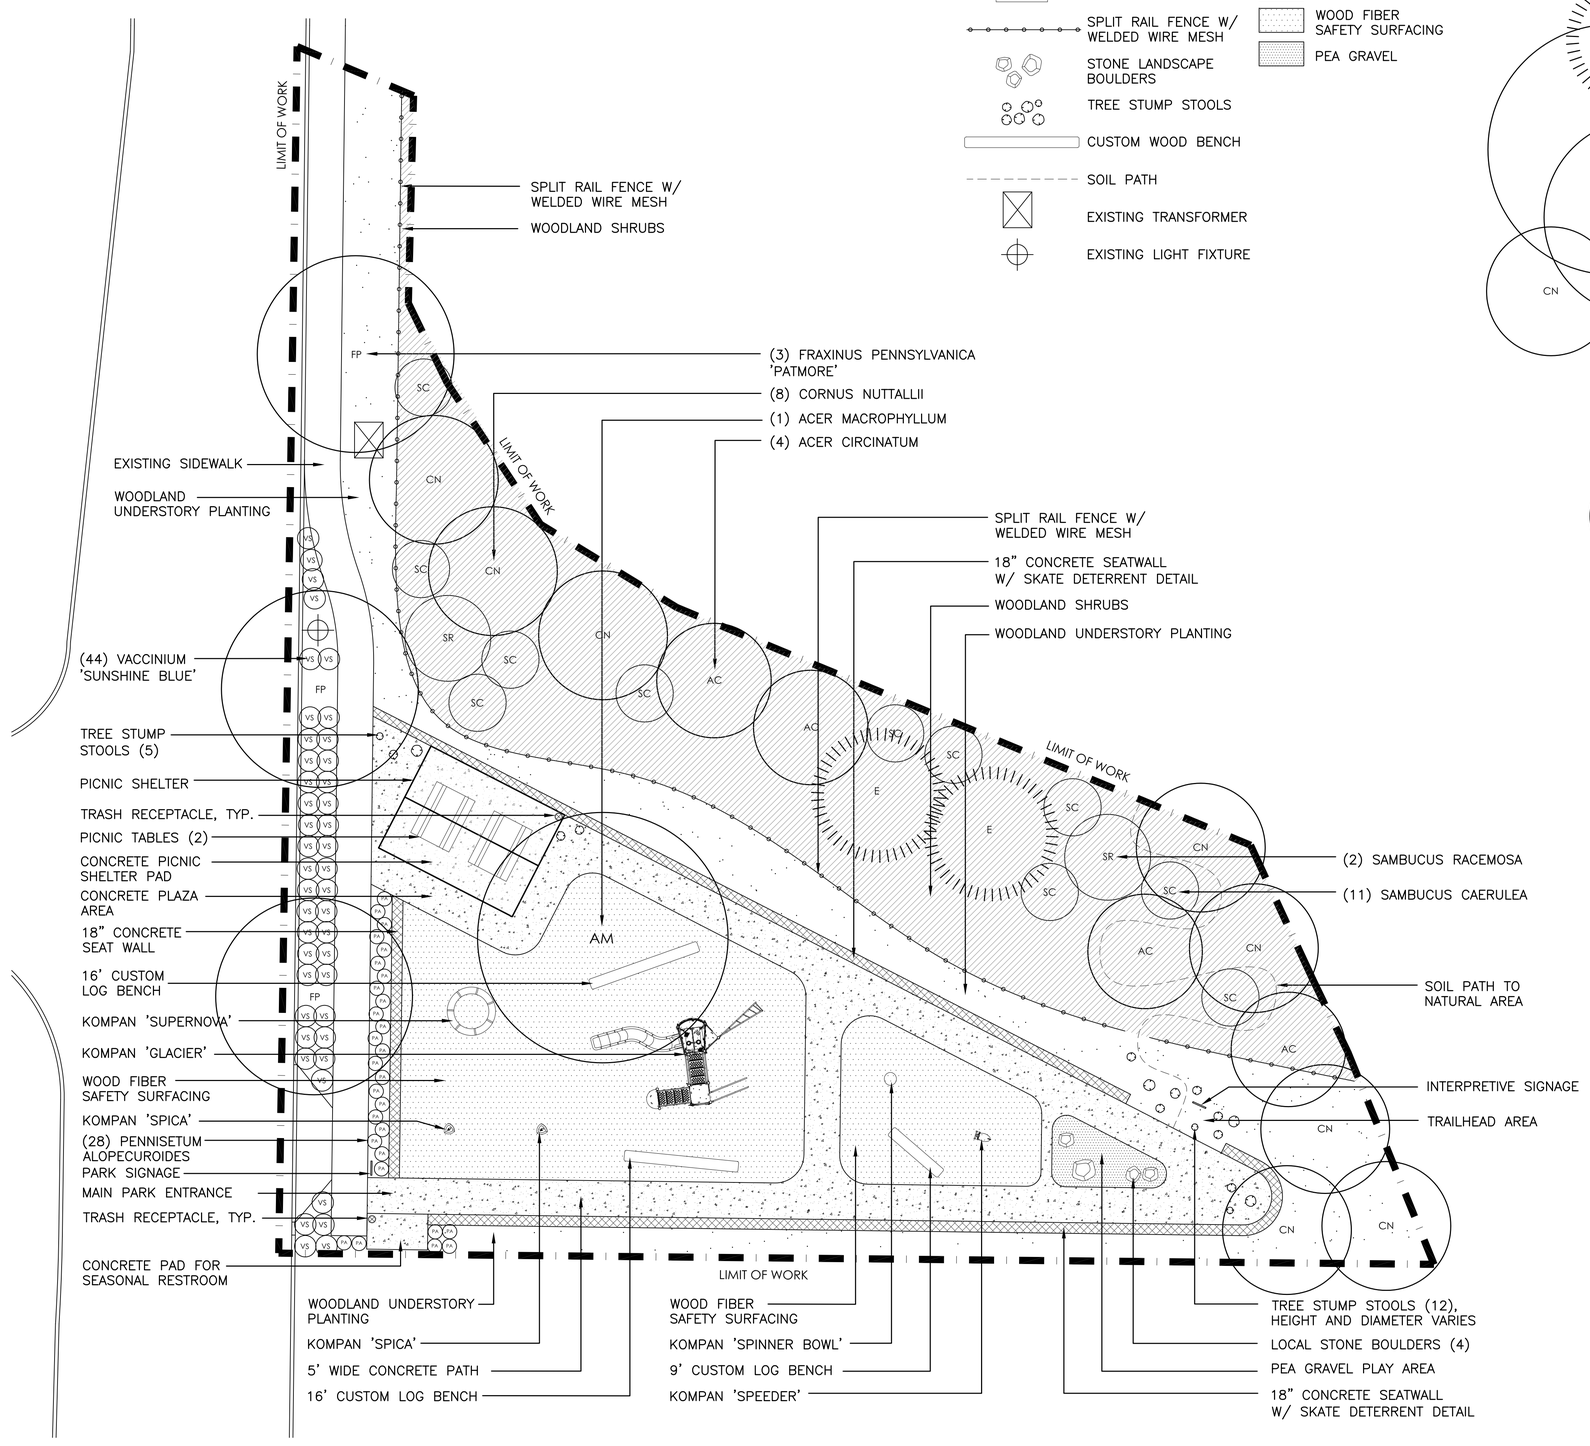

SITE PLAN PLANTING SCHEDULE

SYMBOL	BOTANICAL NAME/ COMMON NAME	SIZE/SPACING
TREES		
E	EXISTING CONIFER TREE	——
AM	ACER MACROPHYLLUM/ BIG LEAF MAPLE	3" CAL./AS SHOWN
FP	FRAXINUS PENNSYLVANICA 'PATMORE'/PATMORE GREEN ASH	3" CAL./AS SHOWN
CN	CORNUS NUTTALLII/ PACIFIC DOGWOOD	1" CAL./AS SHOWN
AC	ACER CIRCINATUM/ VINE MAPLE	8–10' MULTI–STEMMED/ AS SHOWN
SHRUBS, GRASSES, AND GROUNDCOVER		
SR	SAMBUCUS RACEMOSA/ RED ELDERBERRY	5 GAL./AS SHOWN
SC	SAMBUCUS CAERULEA/ BLUE ELDERBERRY	5 GAL./AS SHOWN
VS	VACCINIUM X 'SUNSHINE BLUE'/SUNSHINE BLUE BLUEBERRY	5' GAL./3' OC
PA	PENNISETUM ALOPECUROIDES 'HAMELN'/FOUNTAIN GRASS	1 GAL./2' OC
	WOODLAND SHRUBS	
30%	GAULTHERIA SHALLON/SALAL	1 GAL./2' OC
20%	POLYSTICHUM MUNITUM/ SWORD FERN	1 GAL./3' OC
15%	RIBES SANGUINEUM/ RED FLOWERING CURRANT	2 GAL./4' OC
15%	MAHONIA AQUIFOLIUM 'COMPACTA'/COMPACT OREGON GRAPE	2 GAL./3' OC
10%	OEMELERIA CERASIFORMIS/ INDIAN PLUM	2 GAL./4' OC
10%	SYMPHORICARPOS ALBUS/ SNOWBERRY	2 GAL./3' OC
	WOODLAND UNDERSTORY PLANTING	
20%	FRAGARIA CALIFORNICA/ WOOD STRAWBERRY	4" POT/PLANT IN DRIFTS
20%	OXALIS OREGANA/ REDWOOD SORREL	4" POT/PLANT IN DRIFTS
10%	ADIANTUM PEDATUM/ MAIDENHAIR FERN	1 GAL./2' OC
10%	BLECHAM SPICANT/ DEER FERN	1 GAL./2' OC
10%	ACHLYS TRIPHYLLA/ VANILLA LEAF	1 GAL./PLANT IN DRIFTS
10%	MAIANTHEMUM RACEMOSUM/ FALSE SOLOMON'S SEAL	1 GAL./2' OC
5%	ASARUM CAUDATUM/ WESTERN WILD GINGER	1 GAL./PLANT IN DRIFTS
5%	CIMIFUGA RACEMOSA/ BLACK COHOSH	1 GAL./2' OC
5%	TRILLIUM OVATUM/ WESTERN WHITE TRILLIUM	1 GAL./PLANT IN DRIFTS
5%	VACCINIUM PARVIFOLIUM/ RED HUCKLEBERRY	1 GAL./3' OC

MIG

OWNER
City of Tigard
Public Works Department
8777 SW Burnham Street
Tigard, OR 97223

CONSULTANTS
LANDSCAPE ARCHITECTURE
Moore Iacofano Goltsman, Inc.
815 SW 2nd Ave, Suite 200
Portland, OR 97204

SENN PARK TRAILHEAD

SW 74th Avenue
Tigard, OR 97223

REVISIONS	DATE

STAMP

DATE
JULY 10, 2009

SUBMITTAL
100% DD SET
NOT FOR CONSTRUCTION

DRAWN BY:	CF
CHECKED BY:	DW
MIG NO.:	30050.05
CONSULT. NO.:	XX
SCALE:	1"=10'-0"

SHEET TITLE

SHEET NO.