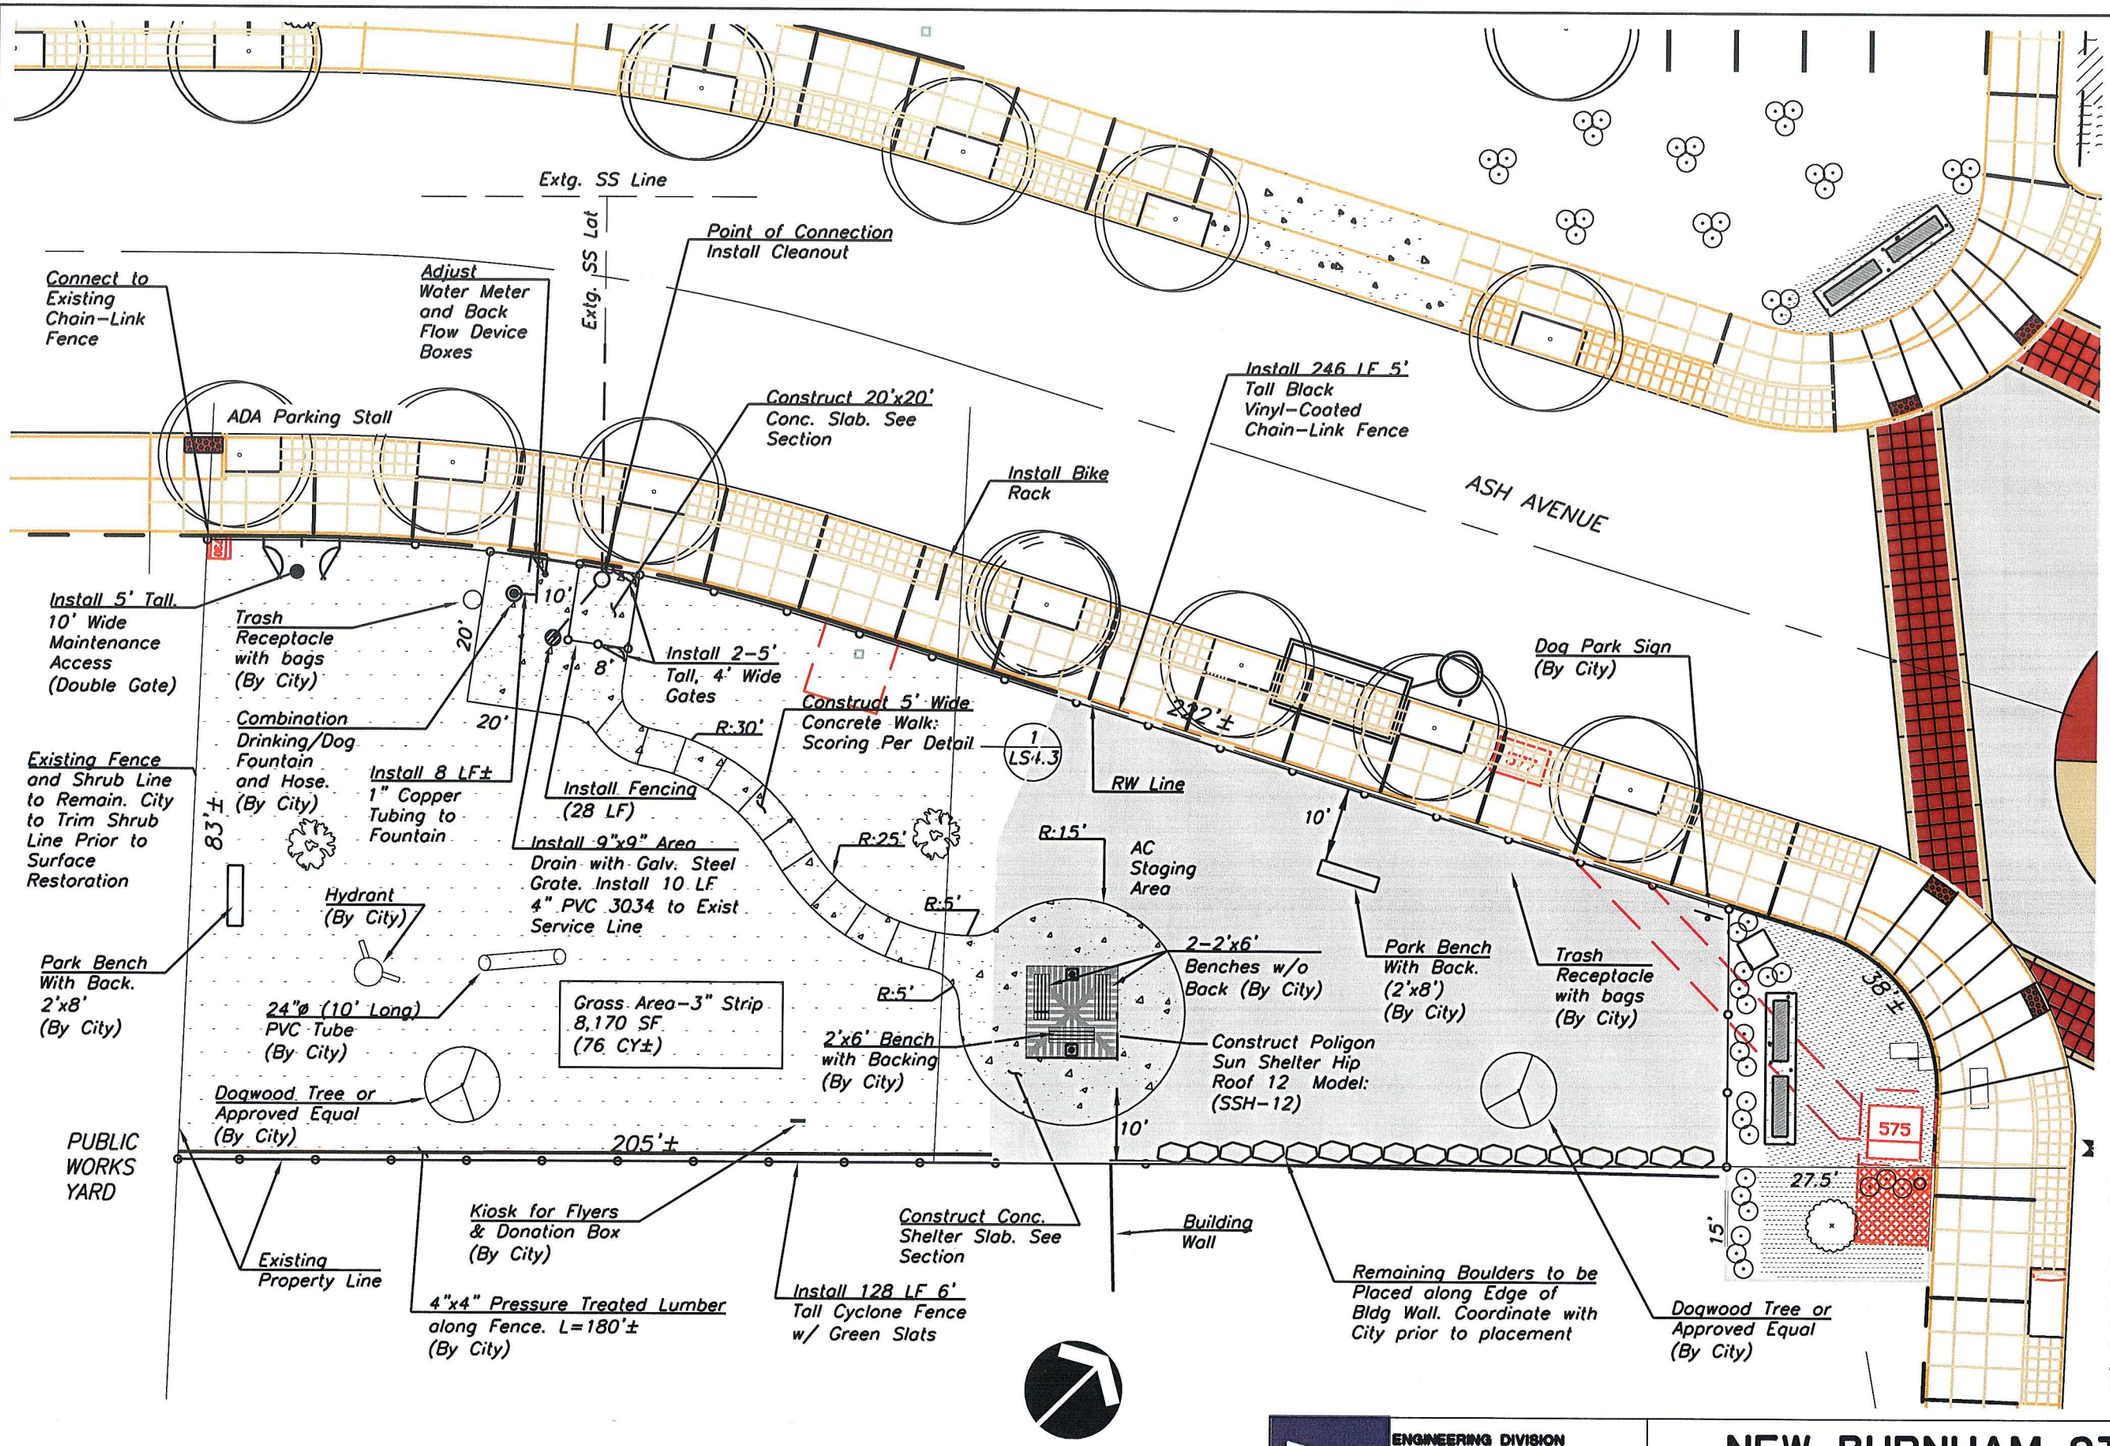

Stripping Area

AC/Staging Area

6" Engineered Wood Fiber : (215 CY)

4" of ¾"-0 Clean Agg.: (145 CY)

Nonwoven Geotextile Fabric (11,605 SF)

Dog Park Section

N.T.S.

4" Conc. (1,415 SF)

2" of ¾"-0 Clean Agg.: (9 CY)

Nonwoven Geotextile Fabric (1,415 SF)

Slab/Walk Section

N.T.S.

Abbreviations:

Agg. - Aggregate
Conc. - Concrete
Extg. - Existing
LF - Lineal Feet
SS - Sanitary
RW - Right-of-Way

Dog Park Area:

13,020 SF
Exist. AC/Staging Area: 4,850 SF
Grassy Area: 8,170 SF

Notes:

1. Concrete Slab and Walk Per City Detail No. 102.
2. City to Install "No Smoking/No Food" Signs on Perimeter Fence
3. See Attached Specifications and Details for Poligon Sun Shelter.
4. Kodiak to Install Fountain Base for Surface Mounting Assembly. City to Make Final Plumbing Connection and Install Fountain.
5. Staging Area AC Removal Not-A-Part of this Change Order.

TIGARD
ENGINEERING DIVISION
PUBLIC WORKS DEPARTMENT
13125 S.W. HALL BLVD.
TIGARD, OREGON 97223
VOICE: 503-866-5784
FAX: 503-624-0752
WWW.TIGARD-OR.GOV

NEW BURNHAM STREET

DOG PARK LAYOUT

FIGURE FIG-1

FILE NO

Plotted by:JEFF PECK on Monday, February 28, 2011 at 11:25:25 AM from the DOG PARK layout tab
File Name/Path:L:\ENG\~PROJECTS\2009-2010 FY CIP\C3D PROJECTS\BURNHAM STREET\DOG PARK.DWG