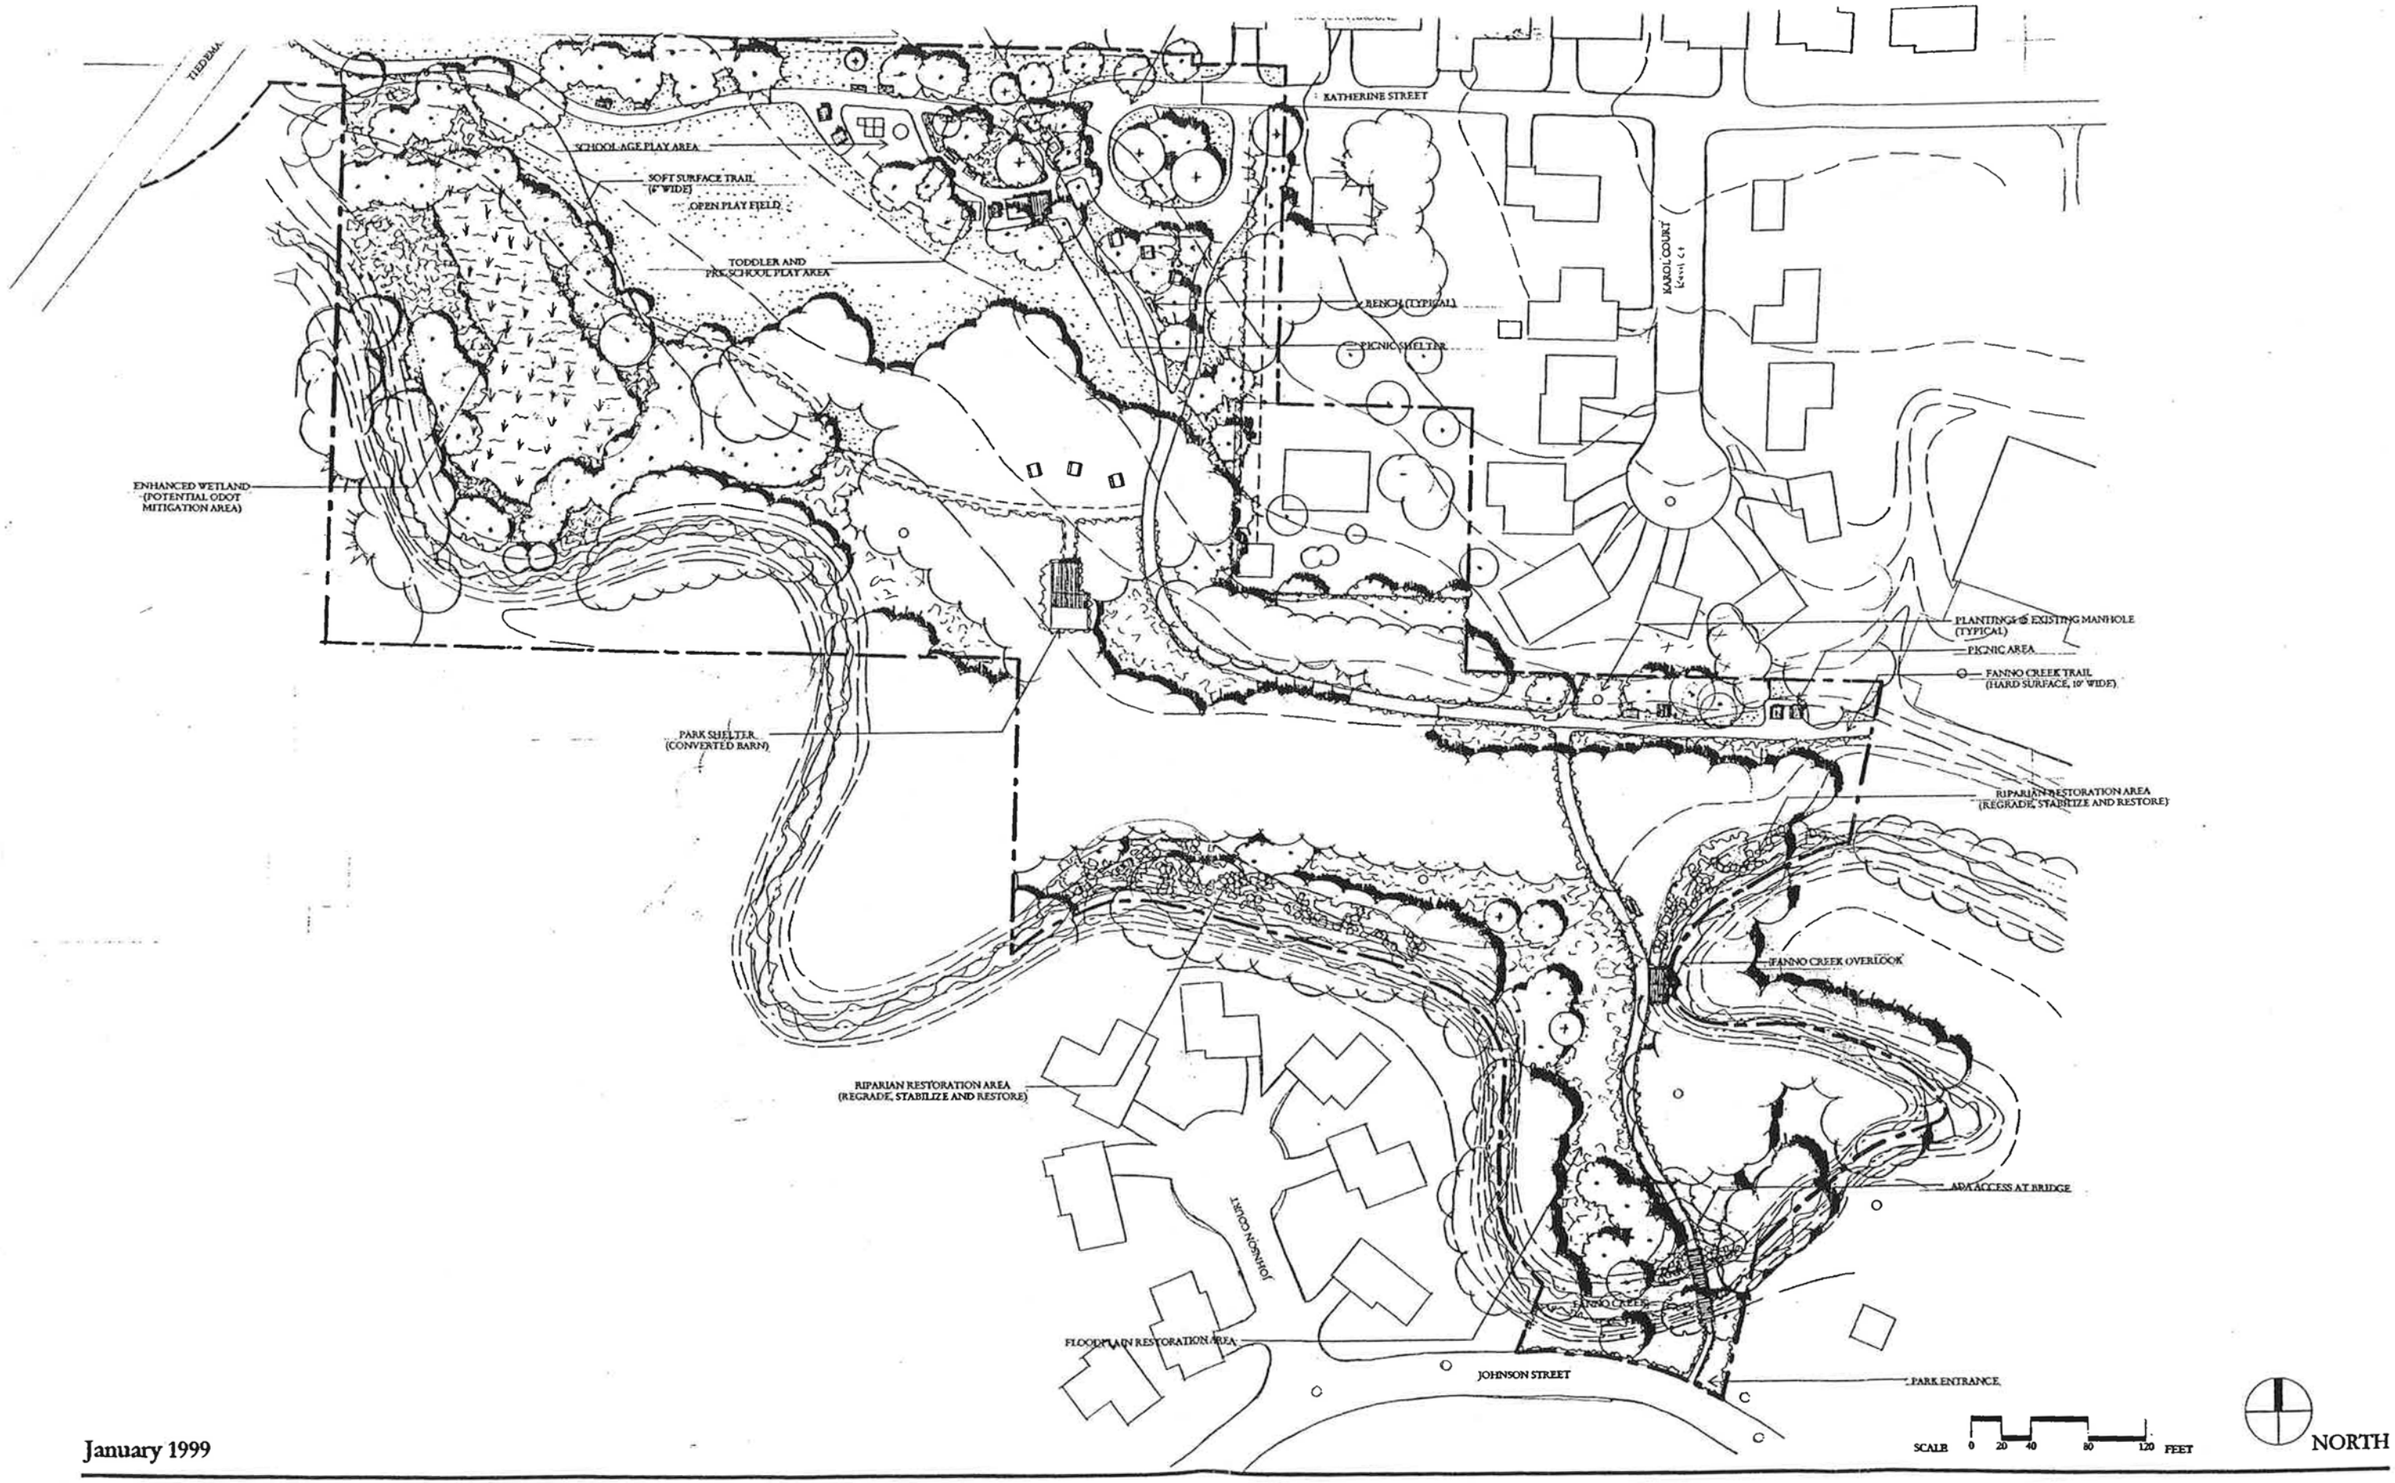

January 1999

MIG
MOORE IACOFANO GOLTSMAN
199 E. 5th Ave., Ste 2B, Eugene, Oregon 97401
Tel 541/683-3193
Fax 541/683-4079
Web www.migcom.com

WOODARD PARK
CONCEPTUAL PLAN

City of Tigard
13125 SW Hall Blvd
Tigard, Oregon 97223