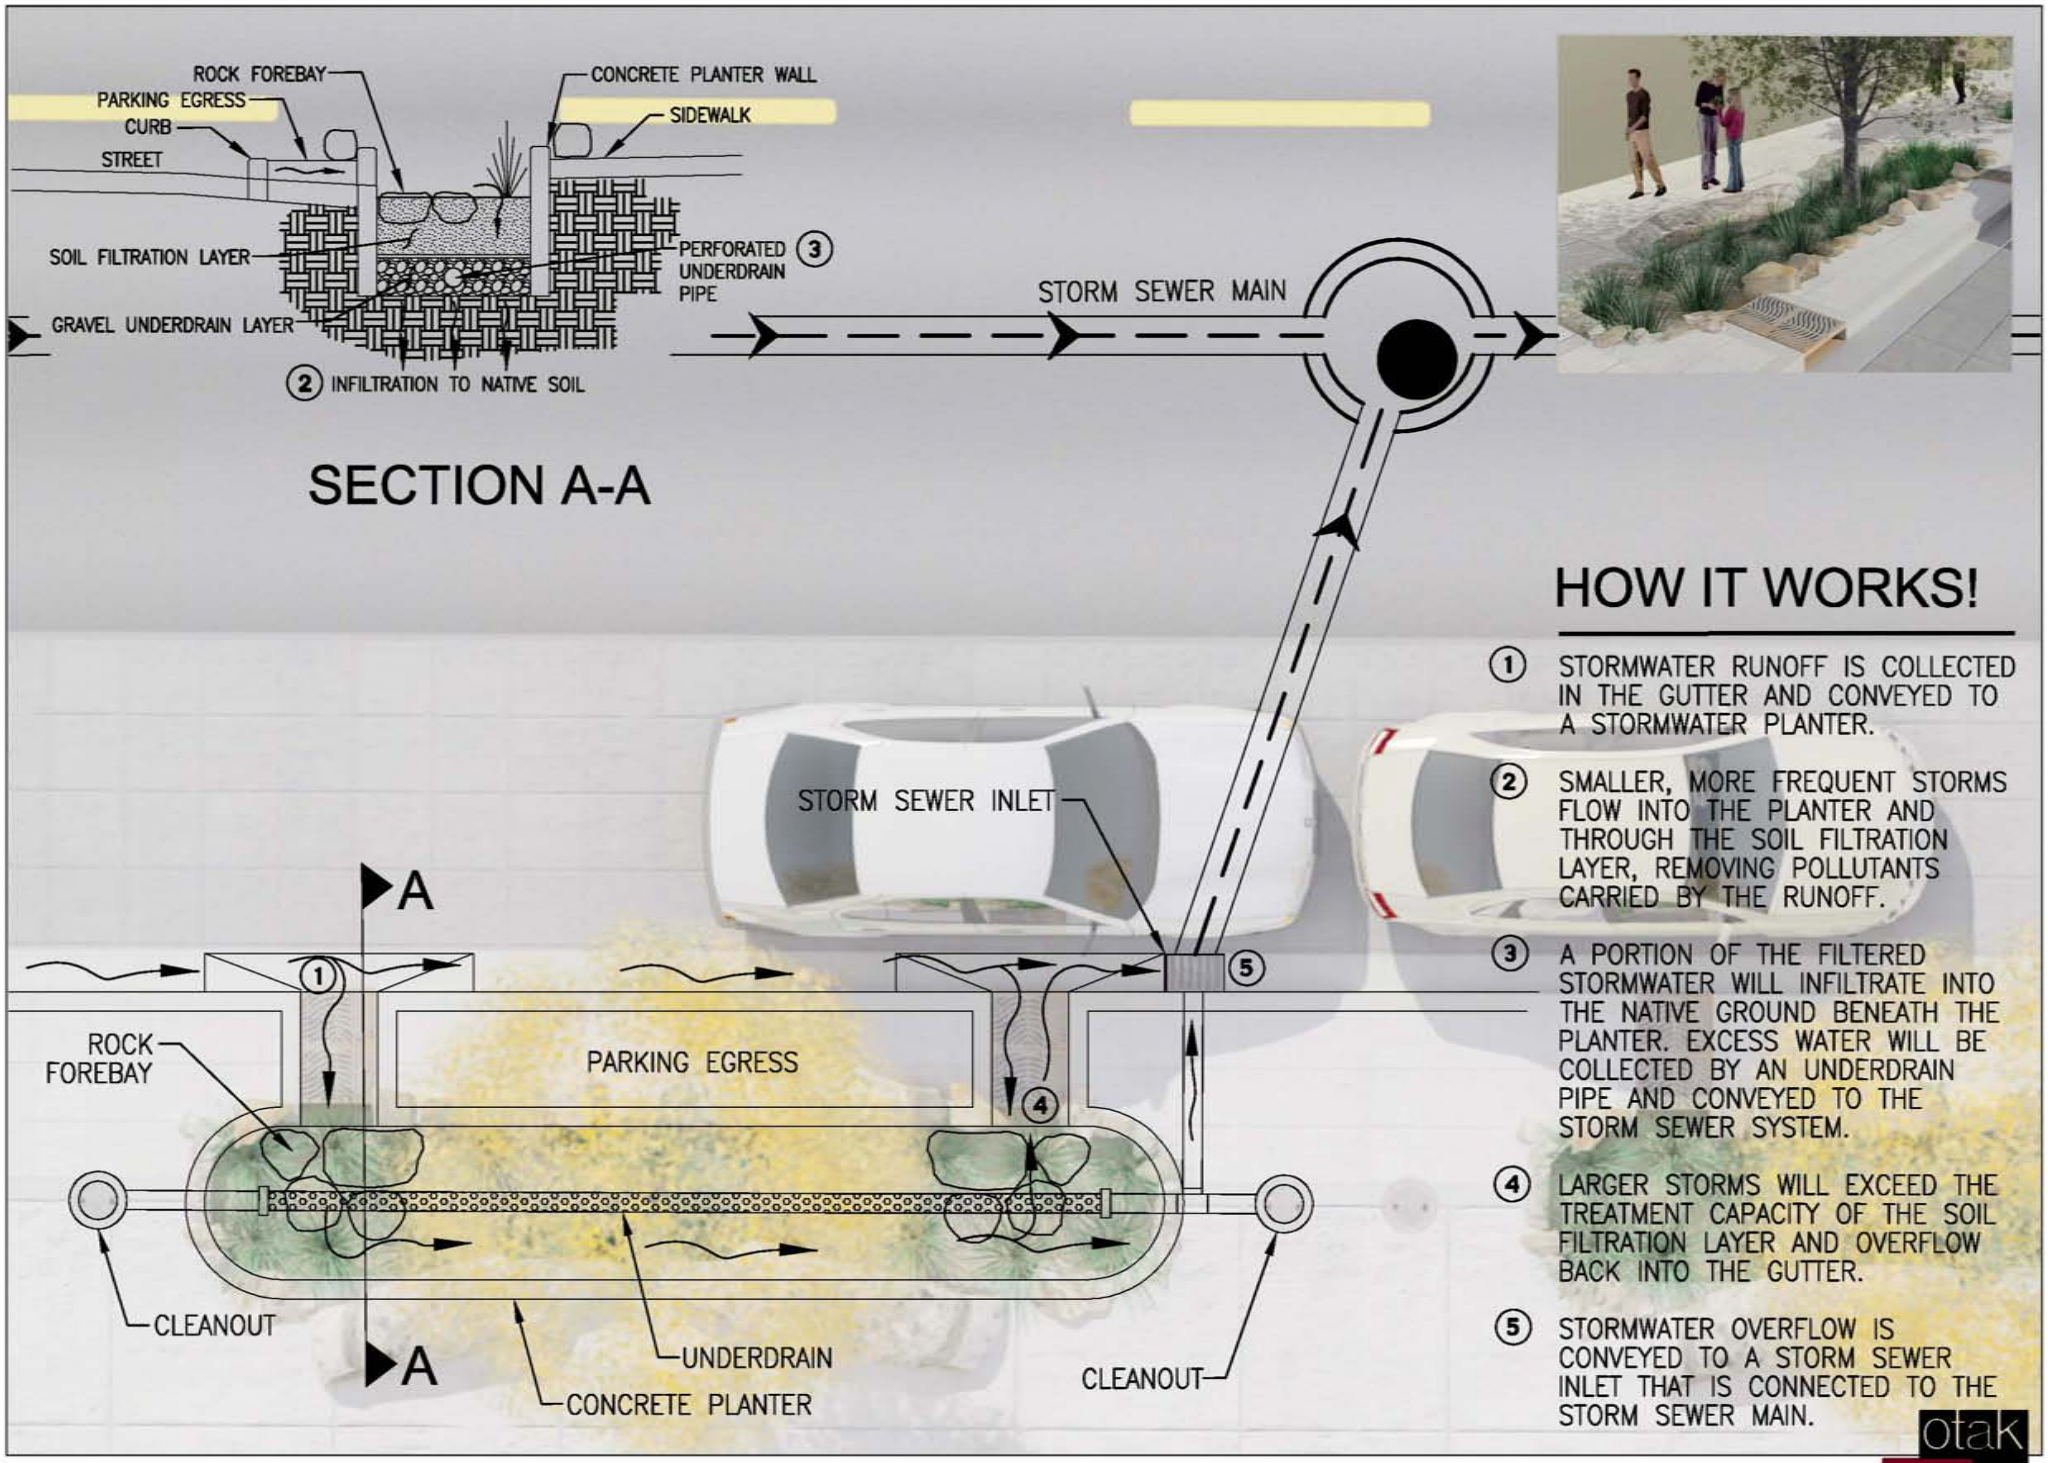


# FLOW THROUGH SIDEWALK PLANTER

APRIL 2007